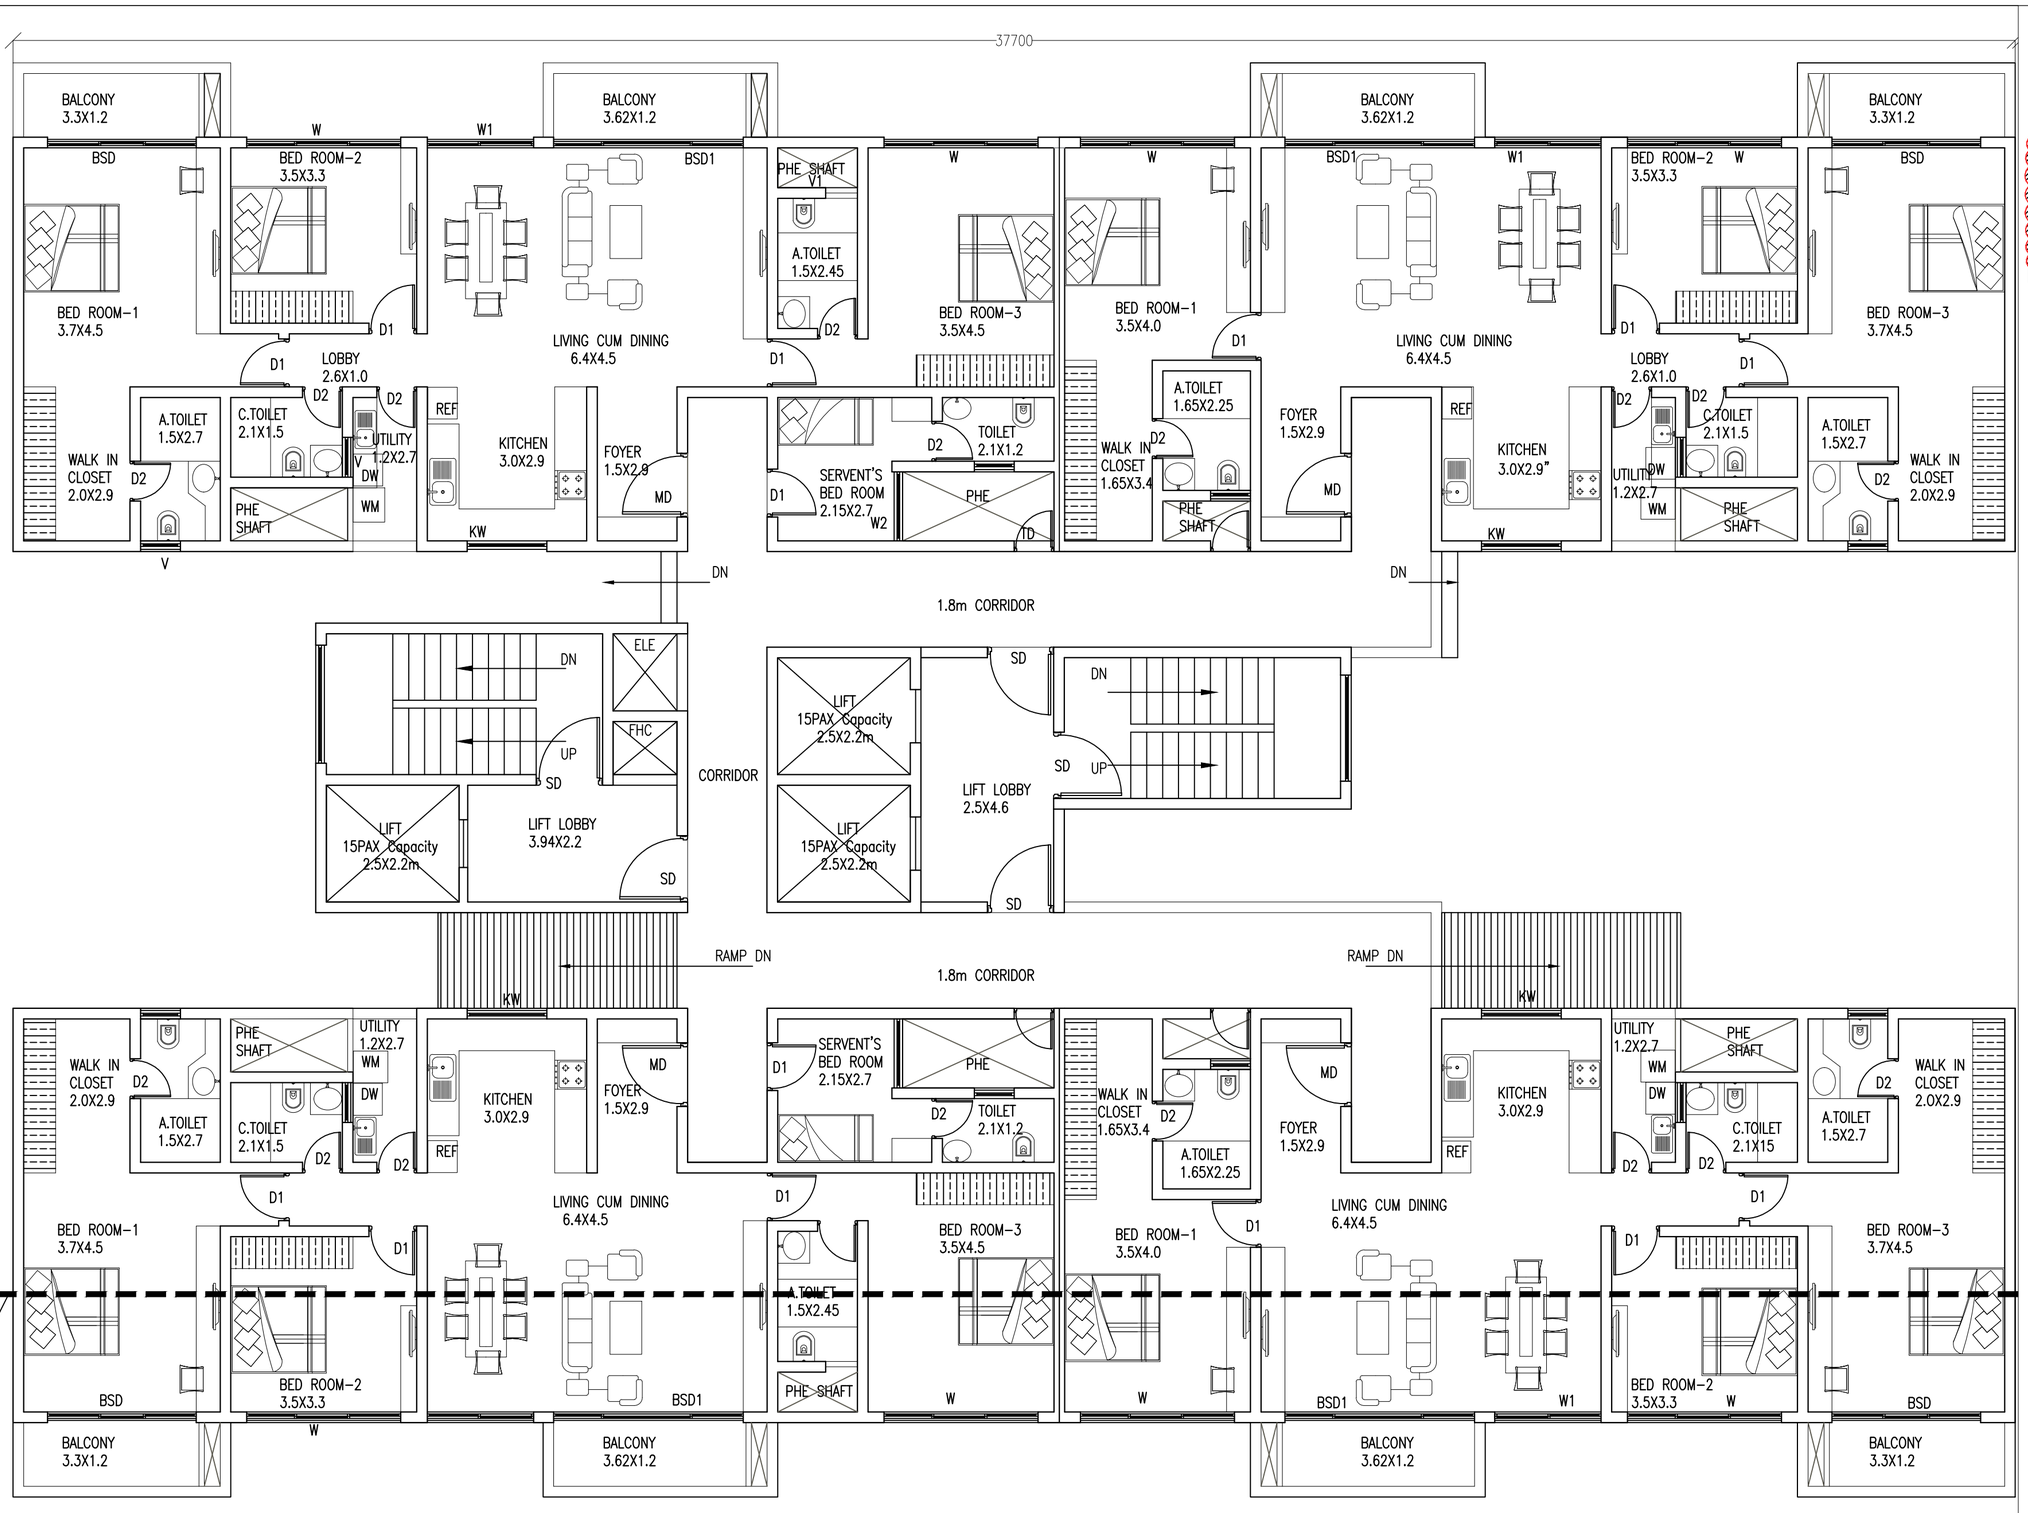

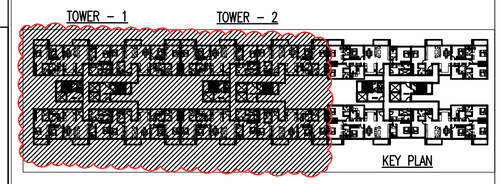

NORTH

SCHEDULE OF OPENINGS :		
TYPE	DESCRIPTION	SIZES
MD	Main Door	1.05m X 2.4m
D1	Bed Room Door	0.9m X 2.1m
D2	Toilet Door	0.75m X 2.1m
TD	Trap Door	0.75m X 1.8m
BSD (D/W)	Balcony Sliding door	2.8m X 2.4m
BSD1 (D/W)	Balcony Sliding door	3.57m X 2.4m
SD	Staircase Door	1.25m X 2.1m
W	Window	2.9m X 1.5m
W1	Window	2.0m X 1.8m
W2	Window	1.3m X 1.5m
KW	Kitchen Window	1.5m X 0.9m
V	Ventilators	0.75m X 0.9m
V1	Ventilators	0.60m X 0.9m

NOTE : FURNITURE'S ARE INDICATIVE ONLY, NOT IN SCOPE.

NOTE : FOR DETAILED SPECIFICATIONS REFER TENDER DOCUMENT

FOR TENDER PURPOSE

AUTHORIZED CLIENT:

BANGALORE DEVELOPMENT AUTHORITY
OFFICE OF THE EXECUTIVE ENGINEER
T.CHOWDAIAH ROAD, KUMARAPARK WEST,
BENGALURU – 560020

PROJECT TITLE:
PROPOSED CONSTRUCTION OF 3 & 3+DH BHK HOUSING,
4 & 4=DH BHK & RECREATION CENTER
PROJECT AT SY NO
KALLATHAMANAHALLI BANGALORE NORTH, BANGALORE

DRAWING TITLE:
GROUND FLOOR PLAN OF
TOWER-1& TOWER-2 (3 & 3+DH BHK)

SIZE-A3	DATE: 15/04/2025
DRAWING NUMBER	REV
A-05	T0